AREA A

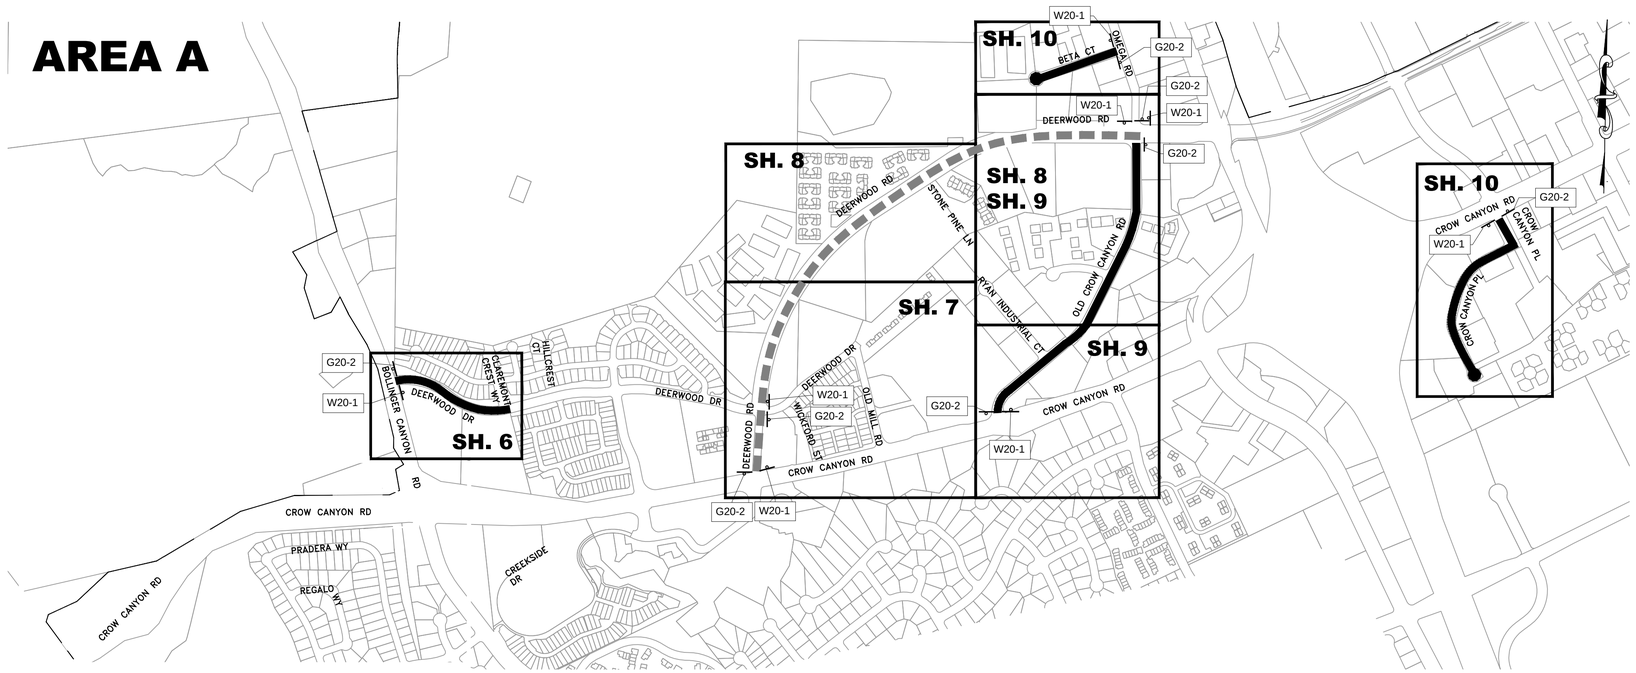

CONSTRUCTION AREA SIGN LEGEND

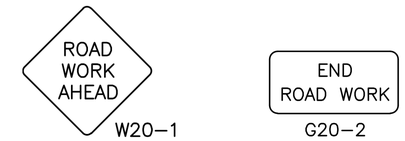

NOTE:
CONSTRUCTION SIGNS CANNOT BE BOLTED ON THE SIDEWALK.
CONSTRUCTION AREA SIGNS SHALL BE POSTED ON WOODEN POLES.

AREA C

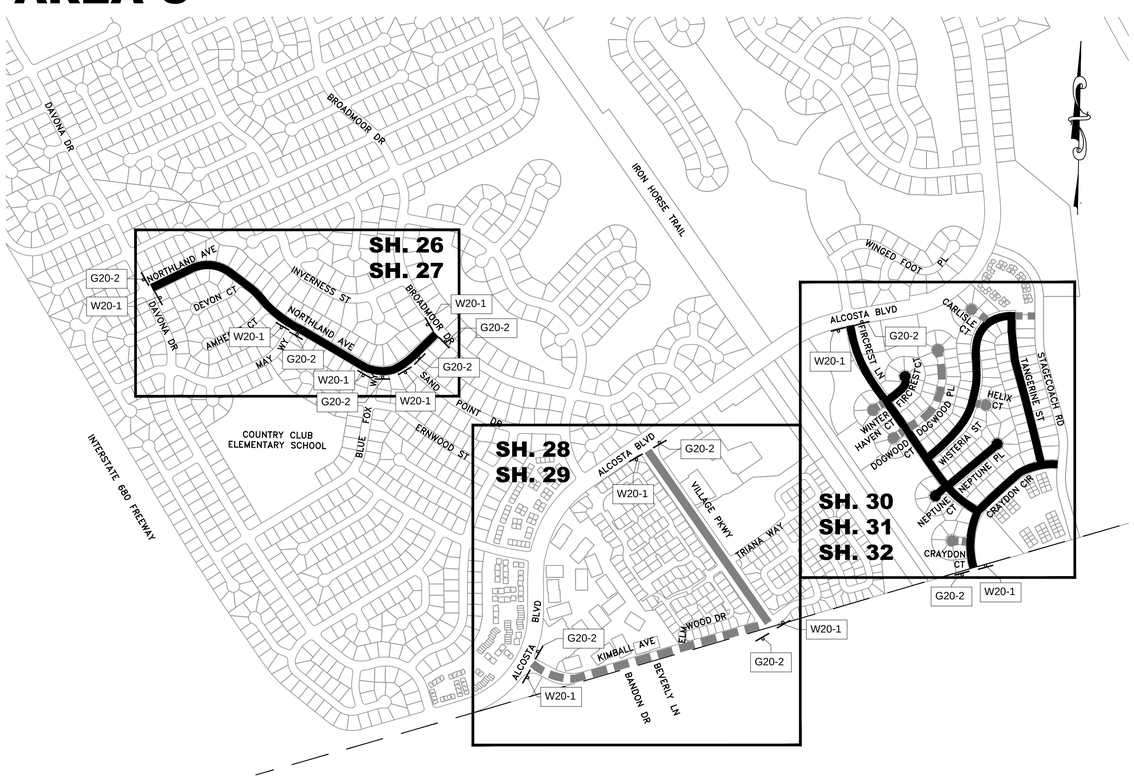

AREA A

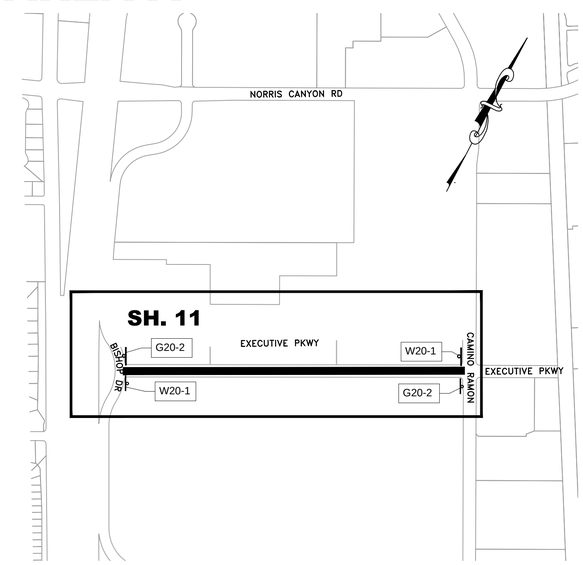

PAVEMENT TREATMENT LEGEND

- OVERLAY
- MILL & FILL
- BASE REPAIR ONLY

NO.	REVISIONS	DATE
2	CONSTRUCTION SET	

DESIGNED: SE/RR
DRAWN: GL
APPROVED: DC

CITY OF SAN RAMON
ENGINEERING SERVICES DEPARTMENT
2401 CROW CANYON ROAD
SAN RAMON, CALIFORNIA

TITLE: KEY MAP
2020 PAVEMENT MANAGEMENT PROJECT
PAVEMENT IMPROVEMENTS

REGISTERED PROFESSIONAL ENGINEER
ROBIN N BARTLETT
No. C 52065
CIVIL
STATE OF CALIFORNIA

100% SUBMITTAL
6/8/2020

SHEET 3 OF 44

CIP#: 000001

G:\PROGRAMS\CIP\CIP 000001 2020 PMPS\Design & Plans\Plans\CAD Files\Paving Plans 2020.dwg@ 05:18:54 PM

Plotted on: 06/06/20 @ 05:19:01 PM

AREA B

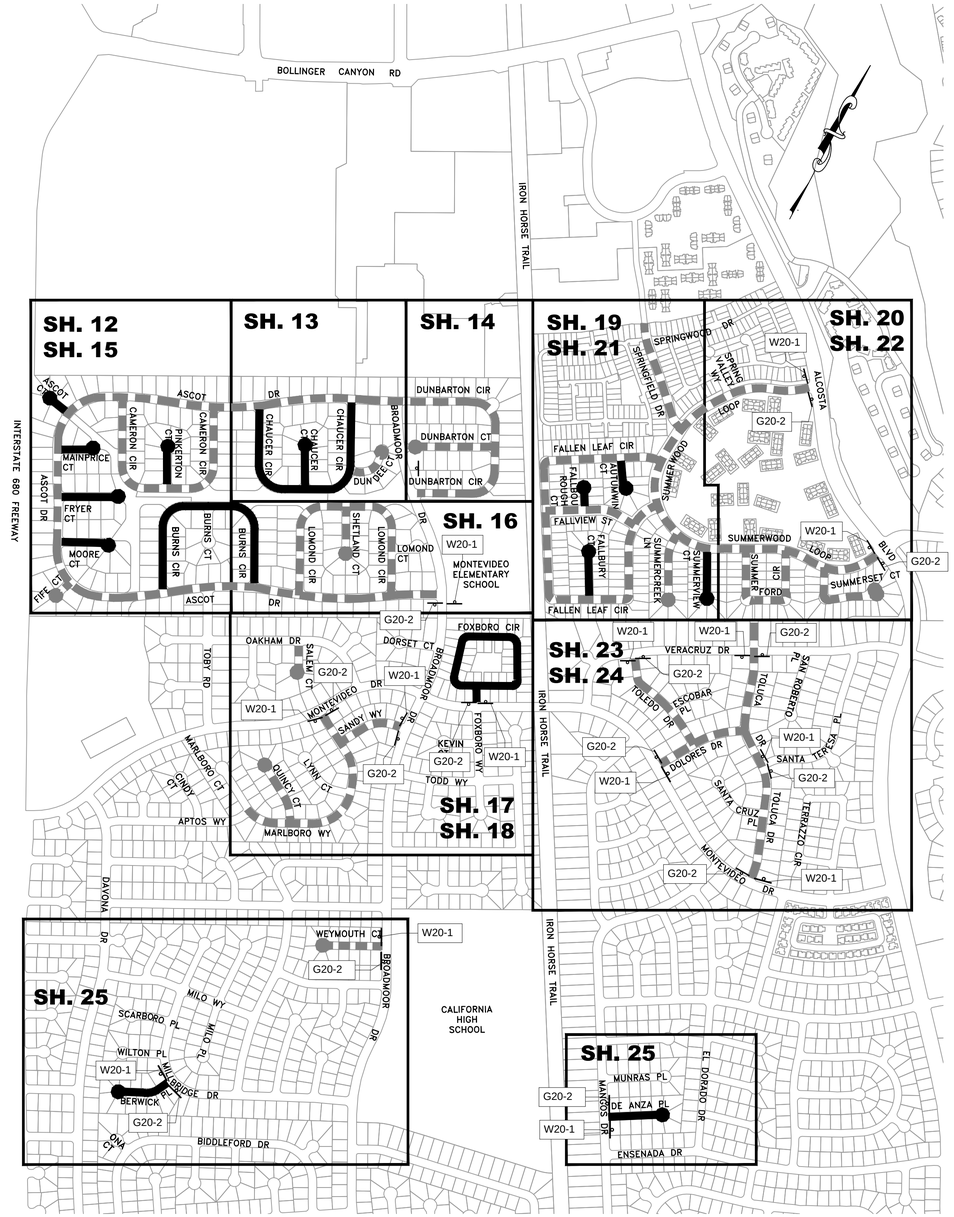

AREA D

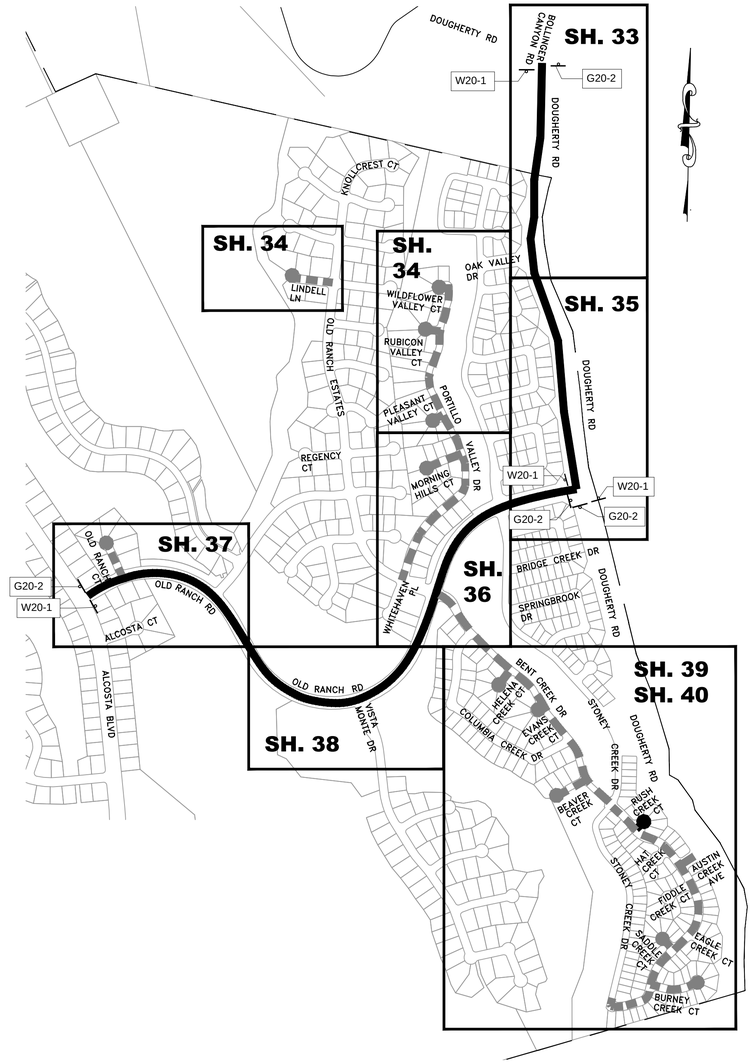

CONSTRUCTION AREA SIGN LEGEND

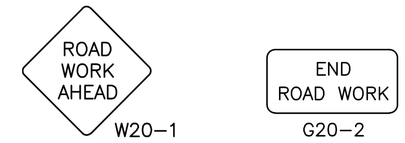

NOTE:
CONSTRUCTION SIGNS CANNOT BE BOLTED ON THE SIDEWALK.
CONSTRUCTION AREA SIGNS SHALL BE POSTED ON WOODEN POLES.

PAVEMENT TREATMENT LEGEND

- OVERLAY
- MILL & FILL
- BASE REPAIR ONLY

NO.	REVISIONS	DATE

DESIGNED: SE/RR
DRAWN: GL
APPROVED: DC

CITY OF SAN RAMON
ENGINEERING SERVICES DEPARTMENT
2401 CROW CANYON ROAD
SAN RAMON, CALIFORNIA

TITLE: KEY MAP – CONTINUED
2020 PAVEMENT MANAGEMENT PROJECT
PAVEMENT IMPROVEMENTS

REGISTERED PROFESSIONAL ENGINEER
ROBIN N BARTLETT
No. C 52065
CIVIL
STATE OF CALIFORNIA

100% SUBMITTAL
6/8/2020

SHEET 4 OF 44

CIP#: 000001

G:\PROGRAMS\CIP\CIP 000001 2020 PMP\5. Design & Plans\Plans\CAD Files\Paving Plans 2020 pg03-11.dwg@ 05:19:54 PM

Plotted on: 06/06/20 @ 05:20:01 PM