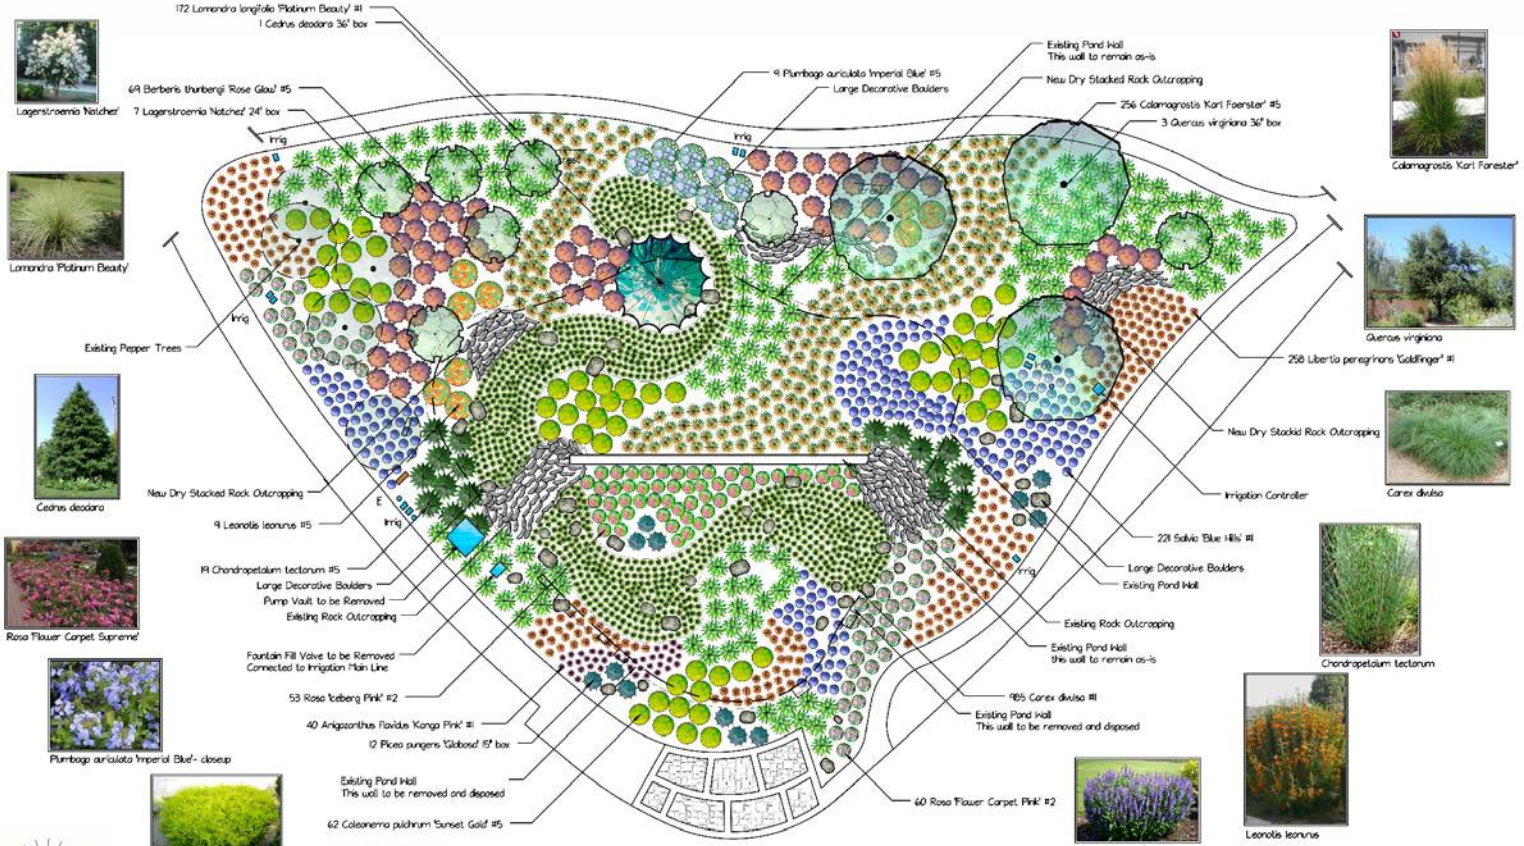
172 Lomandra longifolia 'Platinum Beauty' #1
1 Cedrus deodara 36" box
69 Berberis thunbergii 'Rose Glow' #5
7 Lagerstroemia 'Natchez' 24" box
Irrig
9 Plumbago auriculata 'Imperial Blue' #5
Large Decorative Boulders
Existing Pond Wall
This wall to remain as-is
New Dry Stacked Rock Outcropping
256 Calamagrostis 'Karl Foerster' #5
3 Quercus virginiana 36" box
Existing Pepper Trees
258 Libertia peregrinans 'Goldfinger' #1
New Dry Stacked Rock Outcropping
Irrigation Controller
221 Salvia 'Blue Hills' #1
Large Decorative Boulders
Existing Pond Wall
Existing Rock Outcropping
Existing Pond Wall
this wall to remain as-is
985 Carex divulsa #1
Existing Pond Wall
This wall to be removed and disposed
60 Rosa 'Flower Carpet Pink' #2
New Dry Stacked Rock Outcropping
9 Leonotis leonurus #5
19 Chondropetalum tectorum #5
Large Decorative Boulders
Pump Vault to be Removed
Existing Rock Outcropping
Fountain Fill Valve to be Removed
Connected to Irrigation Main Line
53 Rosa 'Iceberg Pink' #2
40 Anigozanthus flavidus 'Kanga Pink' #1
12 Picea pungens 'Globosa' 15' box
Existing Pond Wall
This wall to be removed and disposed
62 Coleonema pulchrum 'Sunset Gold' #5
Lagerstroemia 'Natchez'
Lomandra 'Platinum Beauty'
Cedrus deodara
Rosa 'Flower Carpet Supreme'
Plumbago auriculata 'Imperial Blue'- close up
Coleonema pulchrum 'Sunset Gold'
Berberis thunbergii 'Rose Glow'
Libertia peregrinans 'Goldfinger'
Anigozanthos 'Kanga Pink'
Picea pungens 'Glauca Globosa'
Salvia 'Blue Hills'
Leonotis leonurus
Chondropetalum tectorum
Carex divulsa
Quercus virginiana
Calamagrostis 'Karl Forester'
City of San Ramon
PUBLIC WORKS