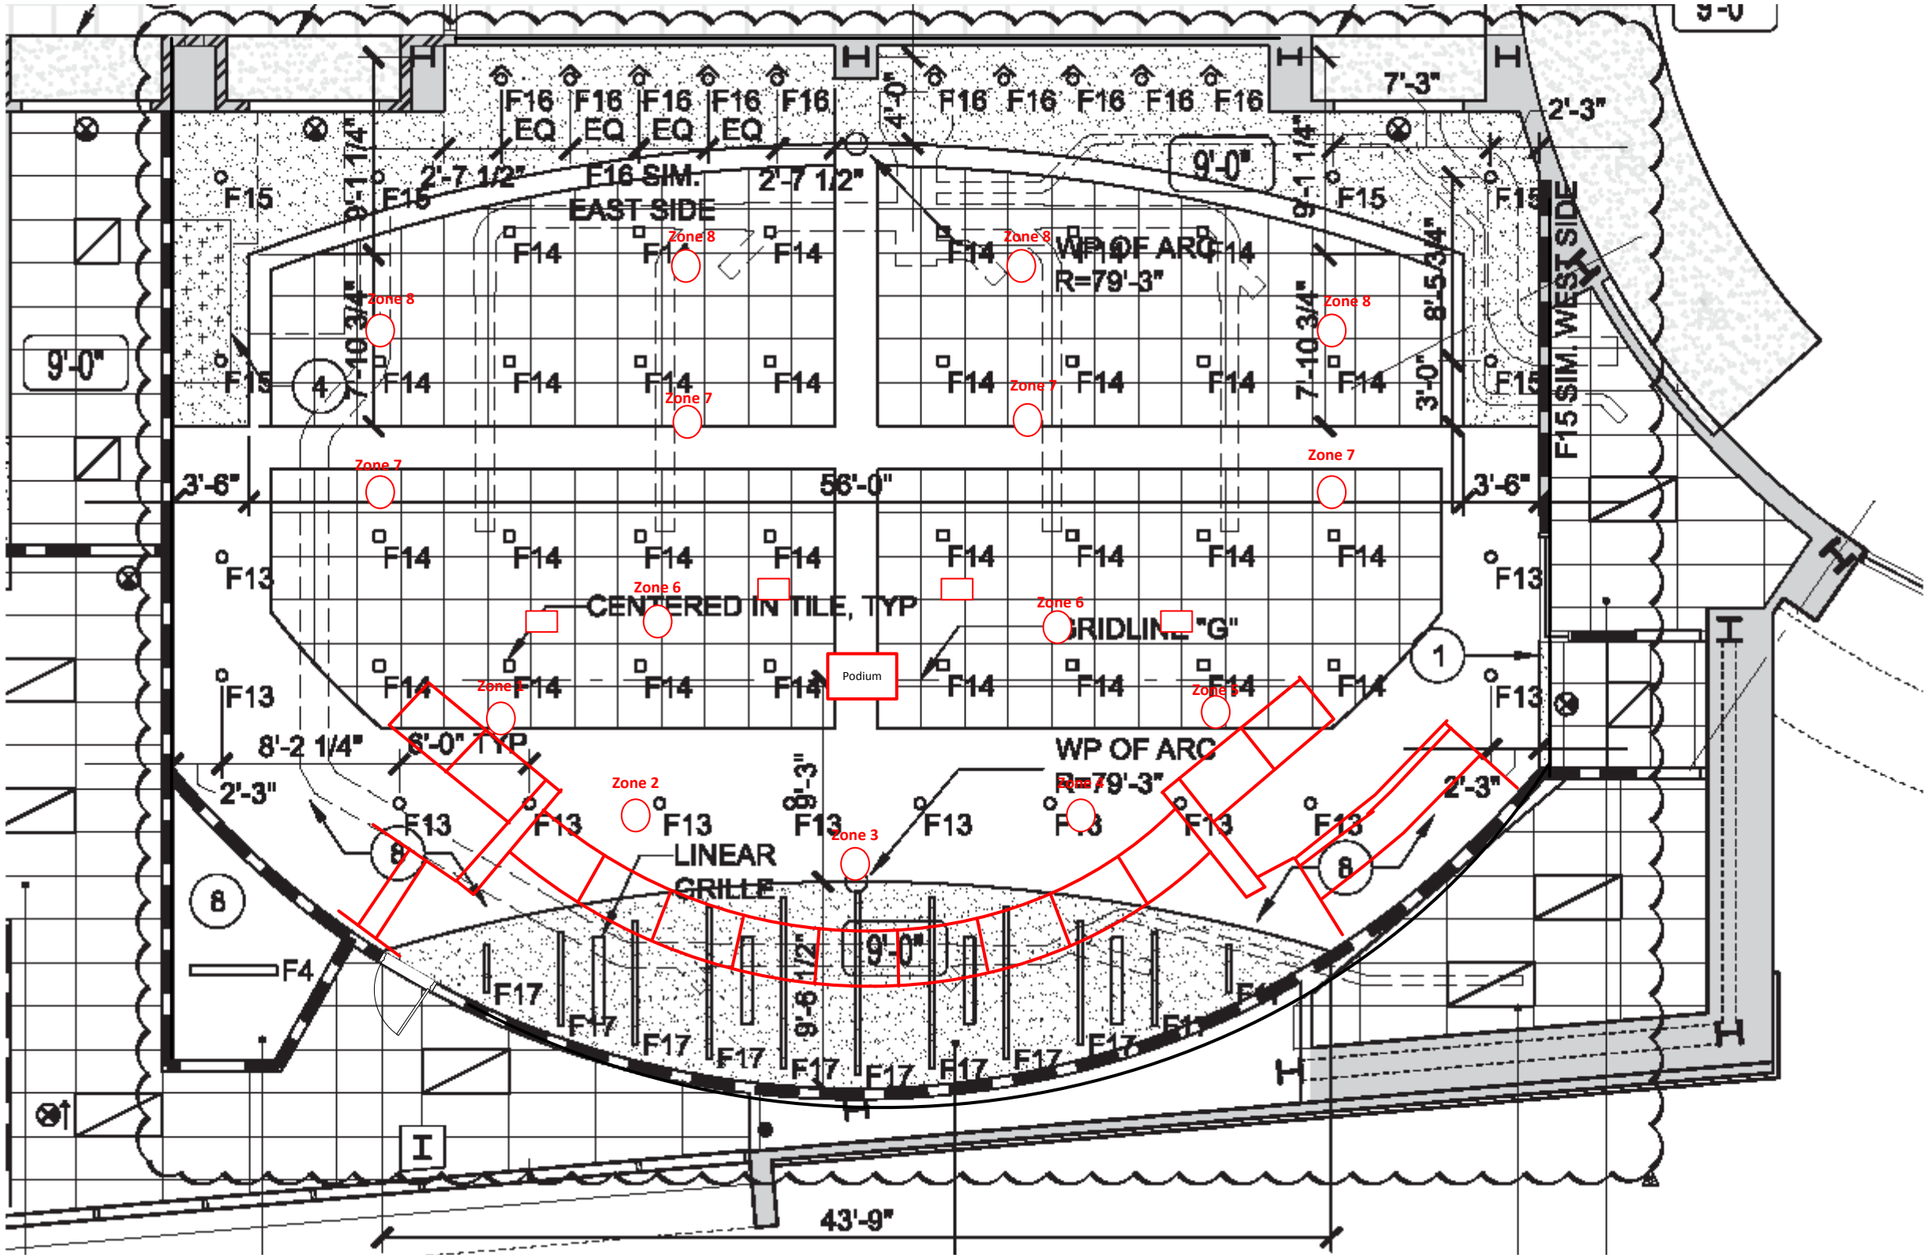
F16 EQ
F16 SIM. EAST SIDE
F15 SIM. WEST SIDE
WP OF ARC R=79'-3"
56'-0"
CENTERED IN TILE, TYP
GRIDLINE "G"
Podium
LINEAR GRILLE
43'-9"
Zone 1
Zone 2
Zone 3
Zone 6
Zone 7
Zone 8