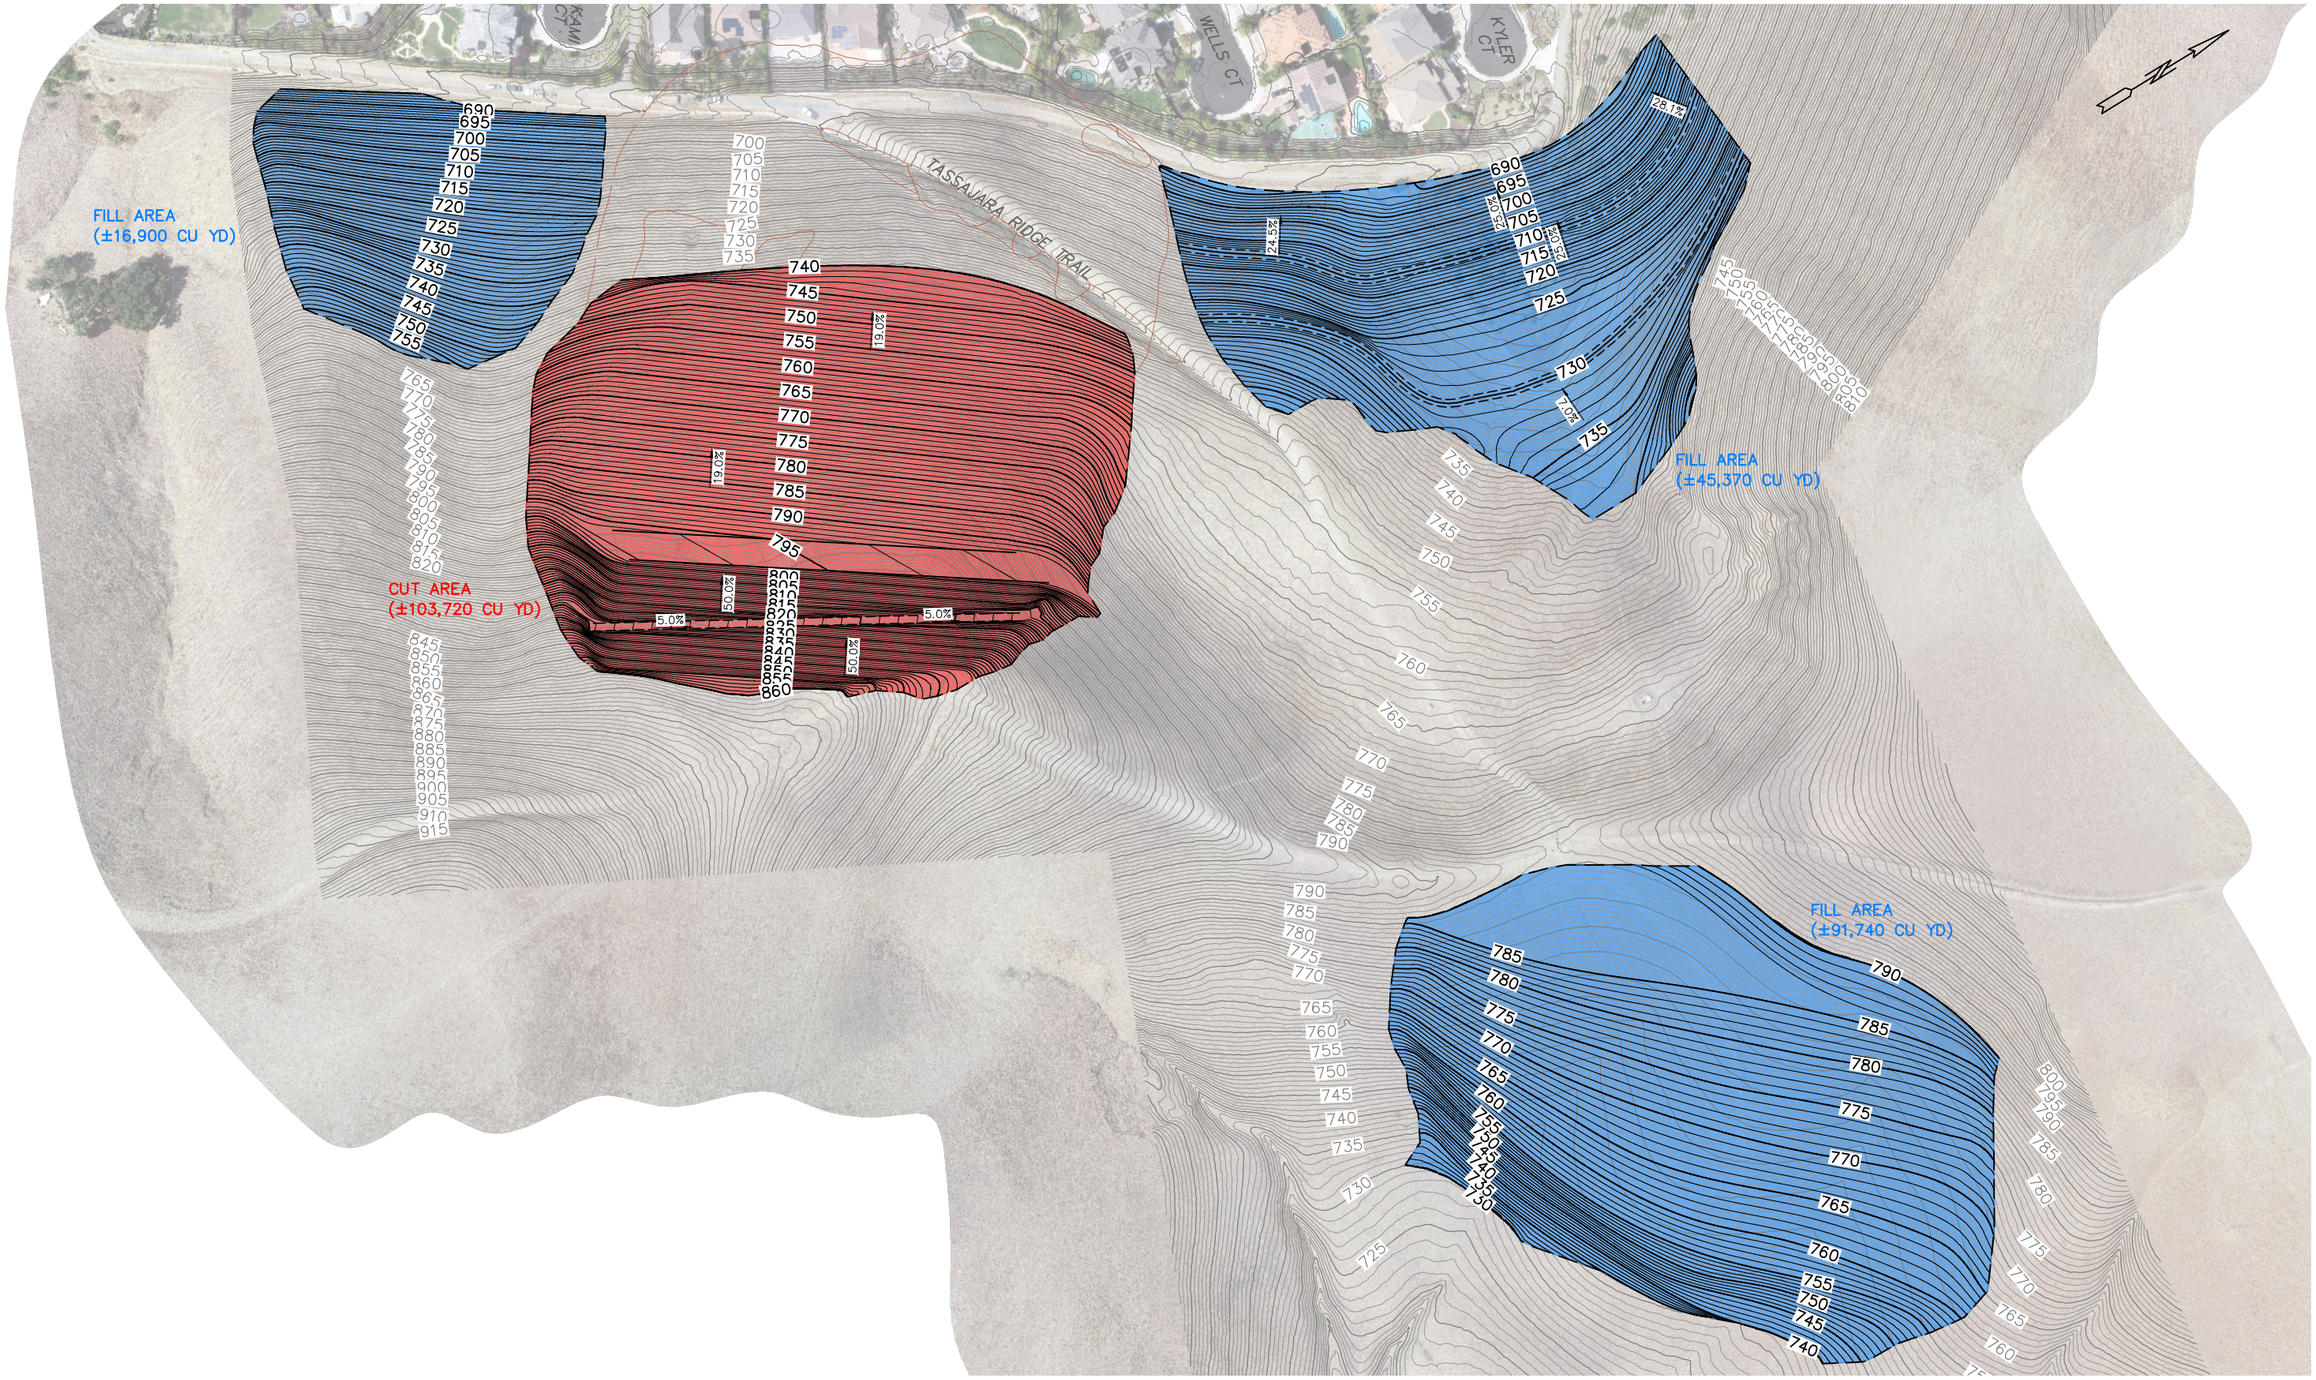

REFERENCES

1. HIGH RESOLUTION ORTHOIMAGERY CAPTURED BY CE&G ON 16 SEP 2019.
2. CONTOURS CALCULATED FROM PHOTOGRAMMETRICALLY-DERIVED DIGITAL ELEVATION MODEL (FLOWN 16 SEP 2019).

80 0 80 160
SCALE FEET

CE&G
CAL ENGINEERING & GEOLOGY
785 Ygnacio Valley Road
Walnut Creek, CA 94596
Phone: (925) 935-9771

EMERGENCY LANDSLIDE STABILIZATION
DOUGHERTY VALLEY GHAD
SLOPE ABOVE KAMI COURT
SAN RAMON, CALIFORNIA

GRADING PLAN

190650	SEPTEMBER 2019	FIGURE X

M:\2019\190650-SanRamonGHAD-KamiCourtDistress\AutoCAD\Sheets\XX-GRADING-PLAN.dwg 9-20-19 12:14:09 PM kdrozynska